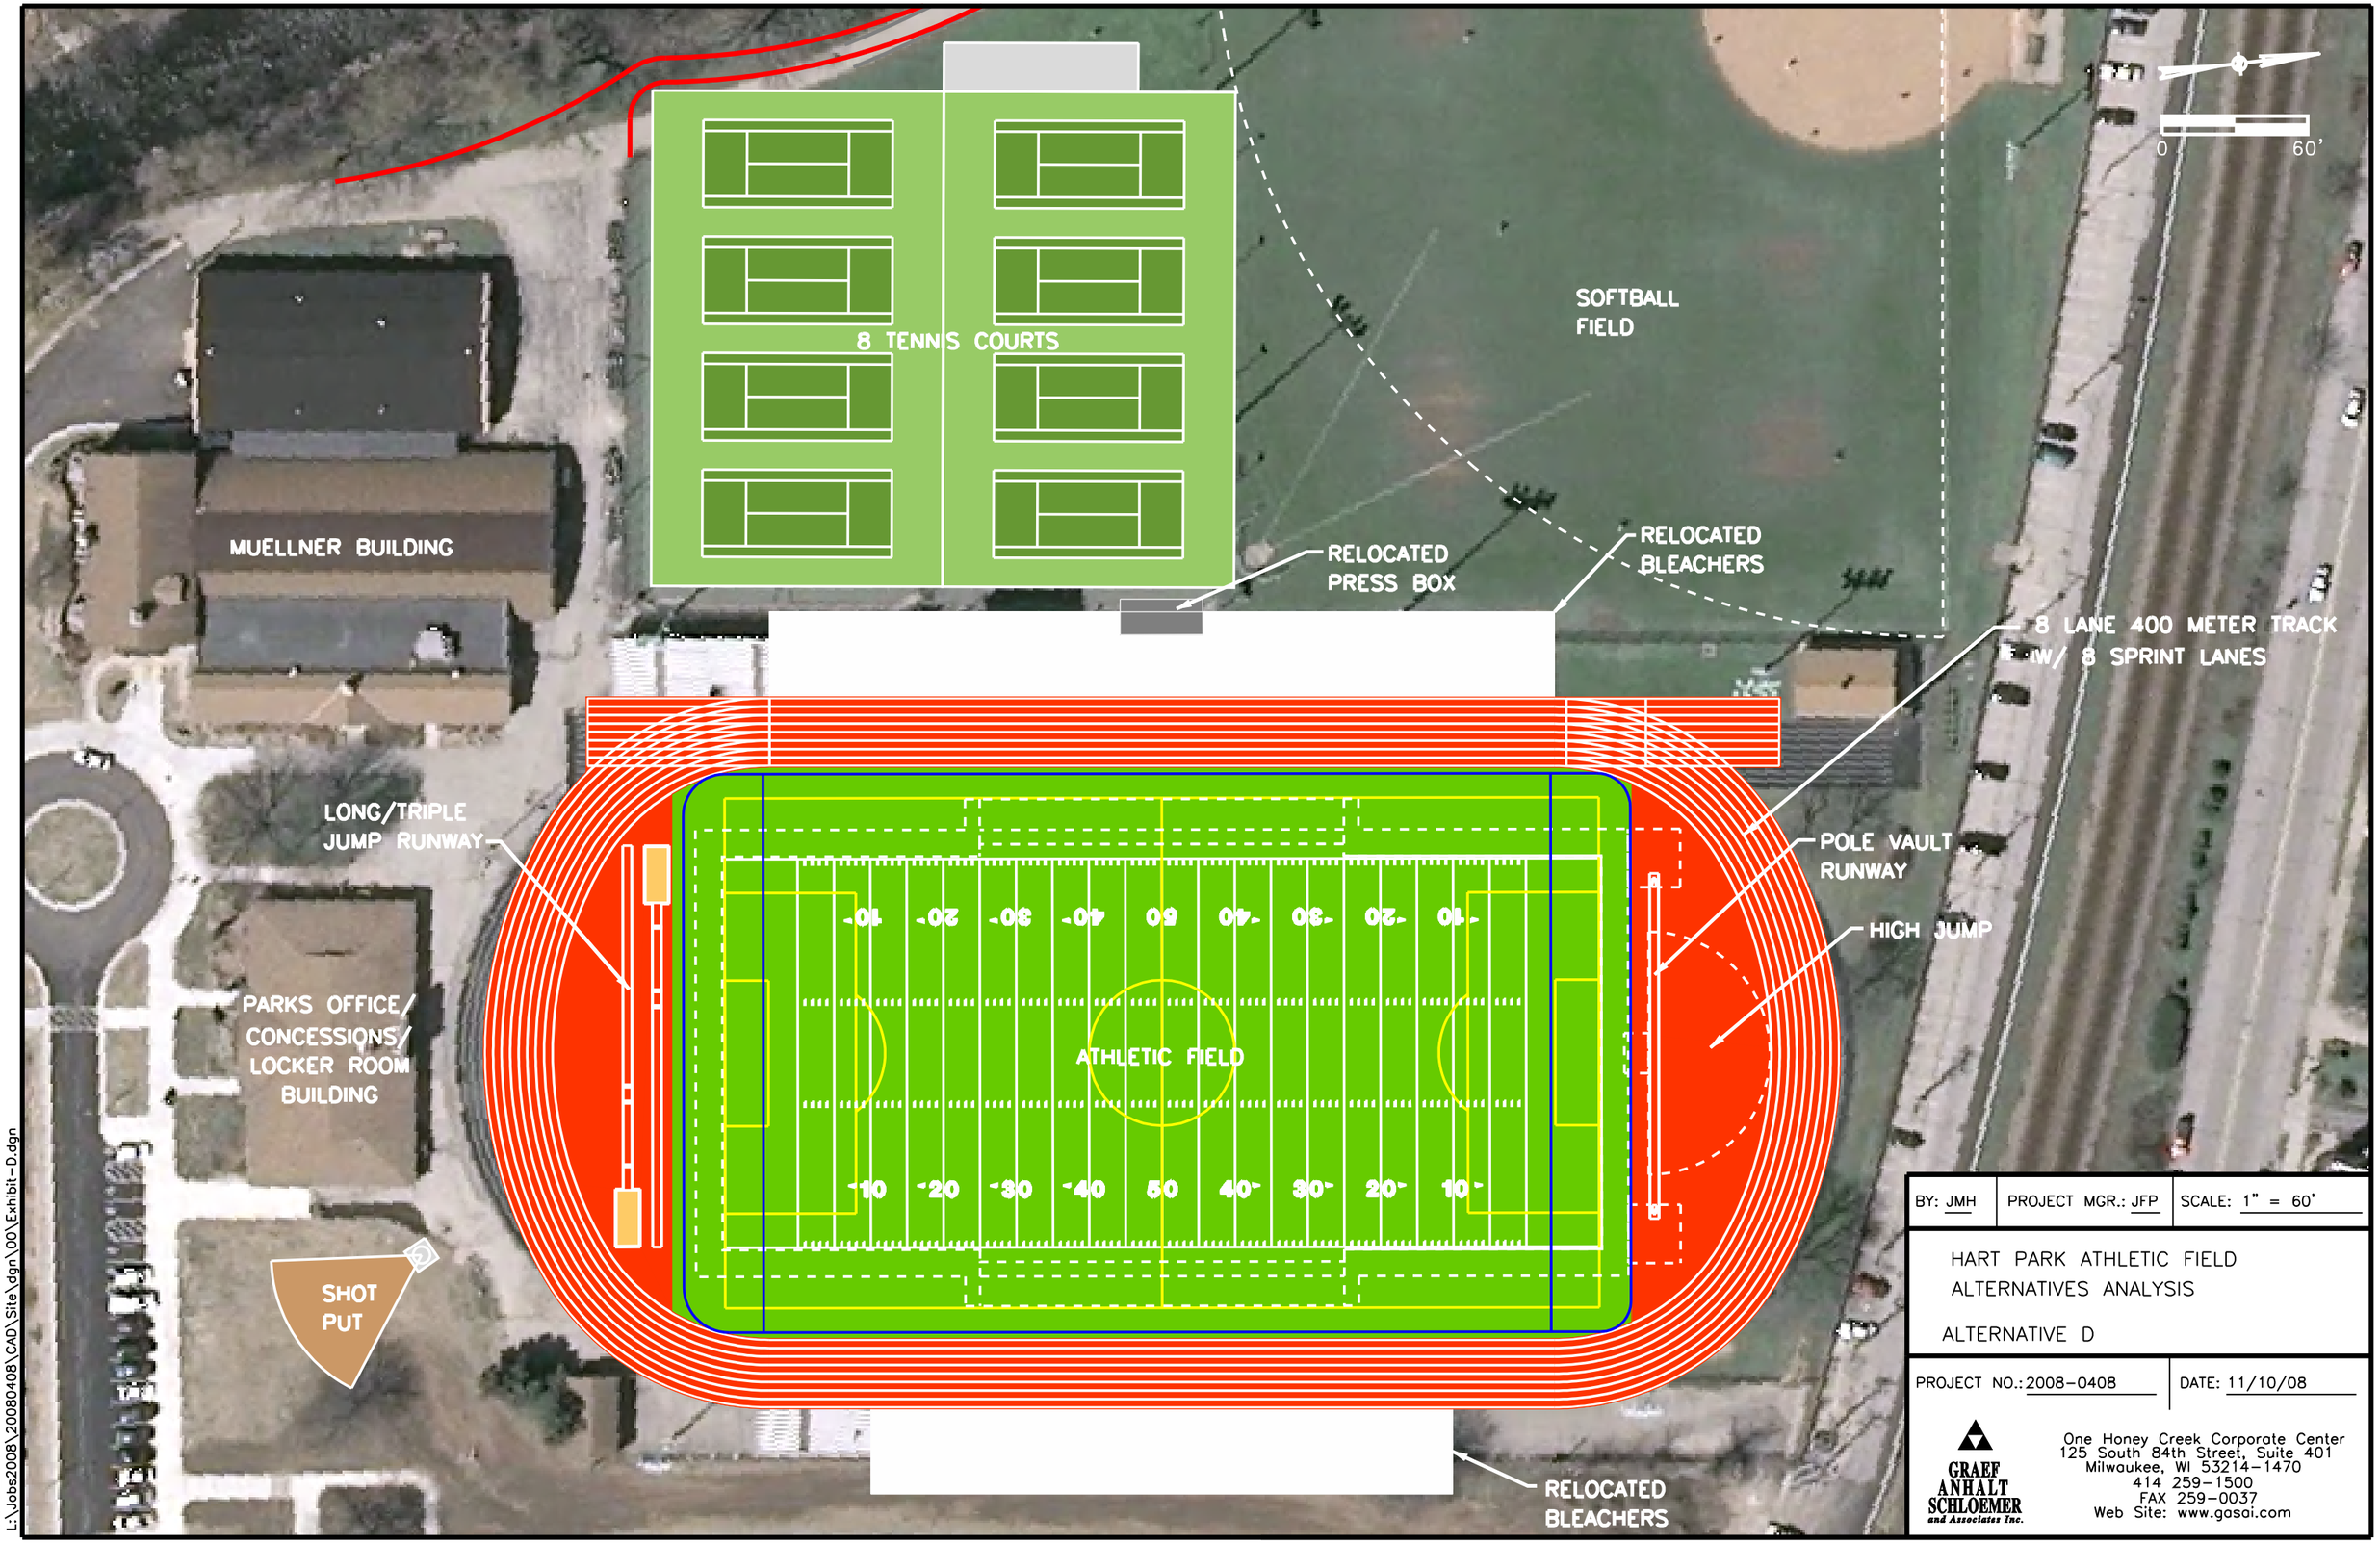

BY: JMH | PROJECT MGR.: JFP | SCALE: 1" = 60'

HART PARK ATHLETIC FIELD
ALTERNATIVES ANALYSIS

ALTERNATIVE D

PROJECT NO.: 2008-0408 | DATE: 11/10/08

GRAEF ANHALT SCHLOEMER and Associates Inc.
One Honey Creek Corporate Center
125 South 84th Street, Suite 401
Milwaukee, WI 53214-1470
414 259-1500
FAX 259-0037
Web Site: www.gasai.com

1/16/2009
9:04:12 AM
L:\Jobs2008\20080408\CAD\Site\dgn\00\Exhibit-D.dgn