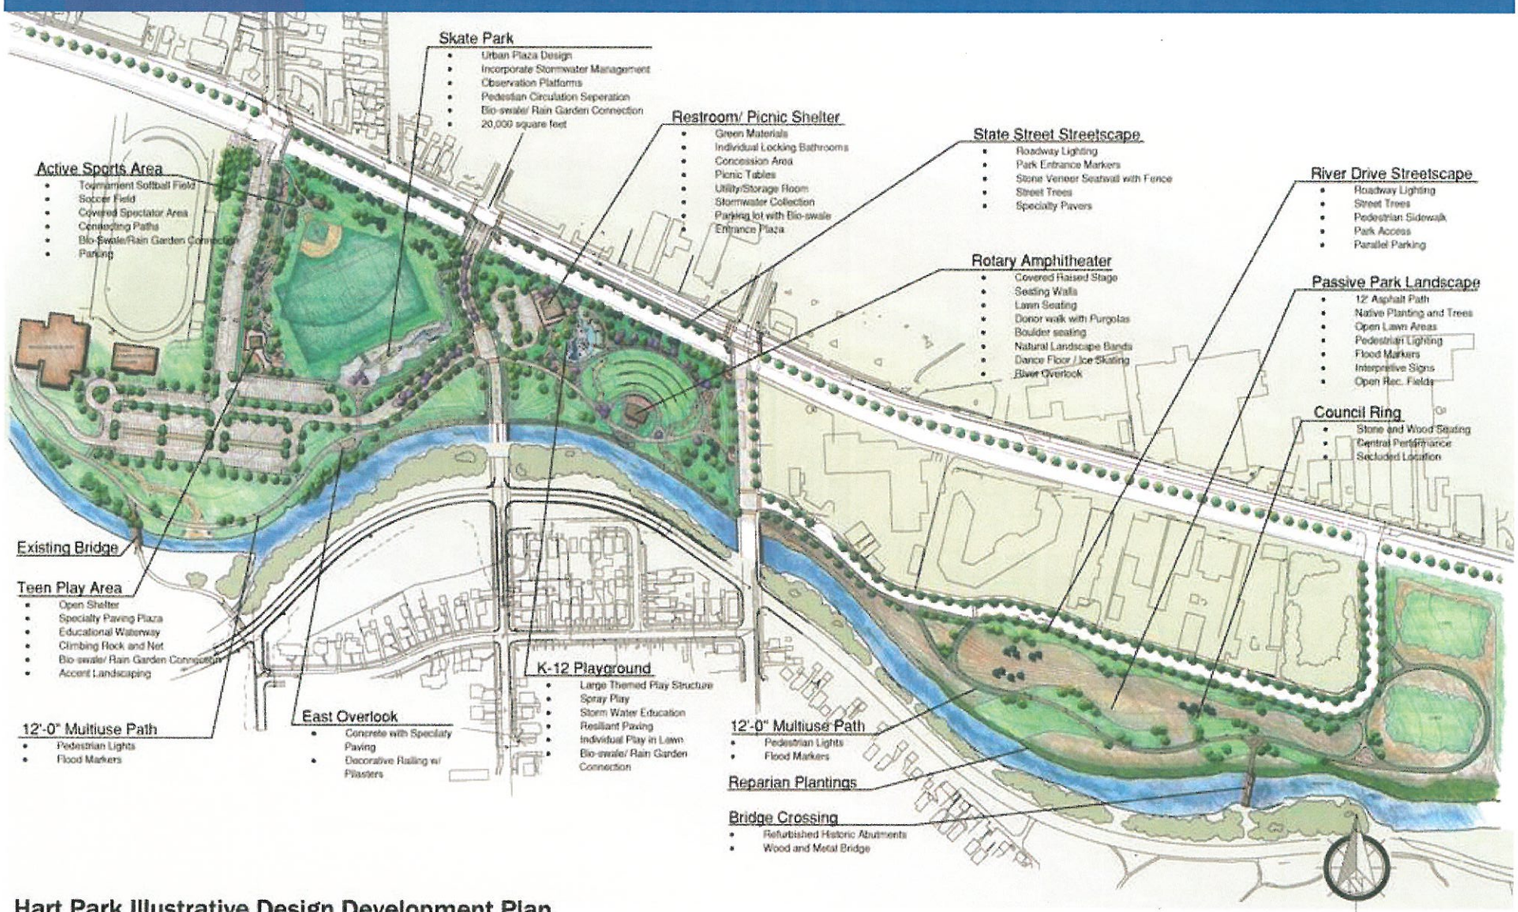

Hart Park Illustrative Design Development Plan

City of Wauwatosa, Wisconsin

THE RUSSELL WASHATKO ARCHITECTS, INC. RuekertMielke SAA

June 15, 2005

Design Development Plan